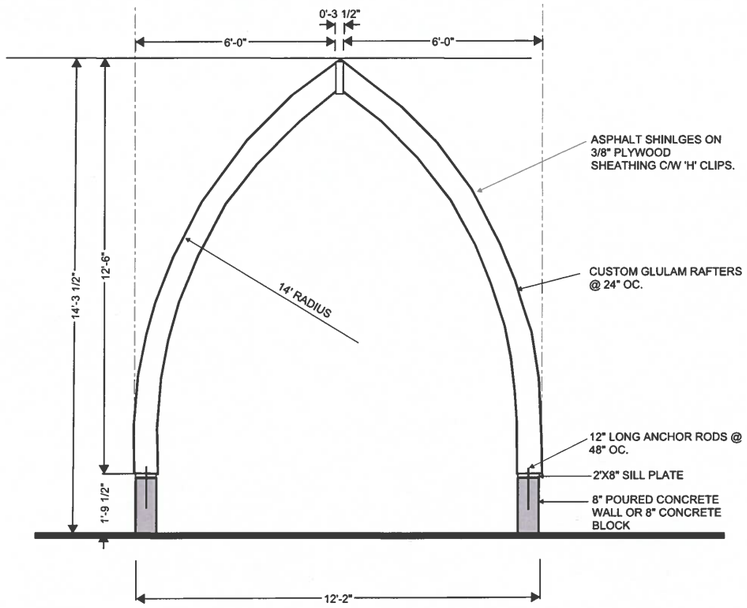

TYPICAL CROSS SECTION

SCALE 1/4 = 1'-0"

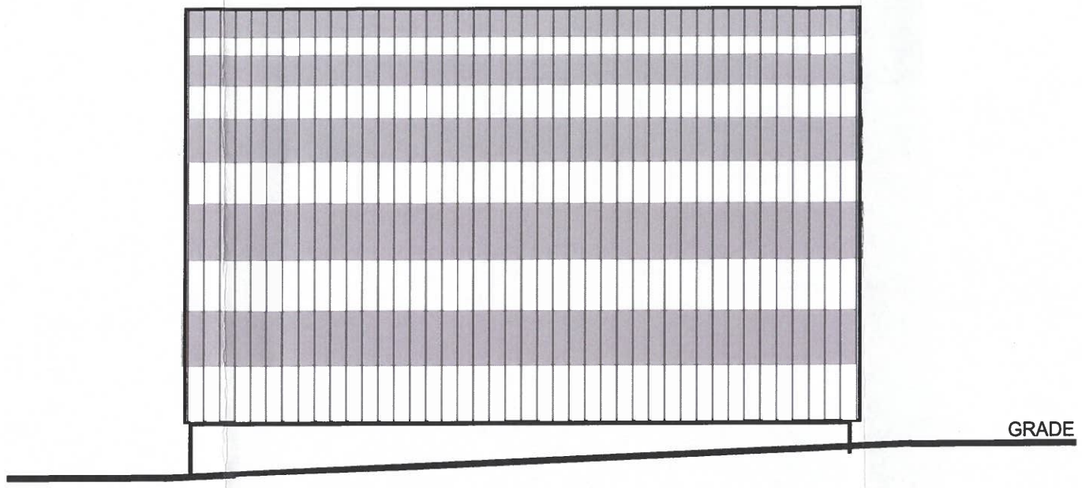

SIDE ELEVATION

SCALE 1/4 = 1'-0"

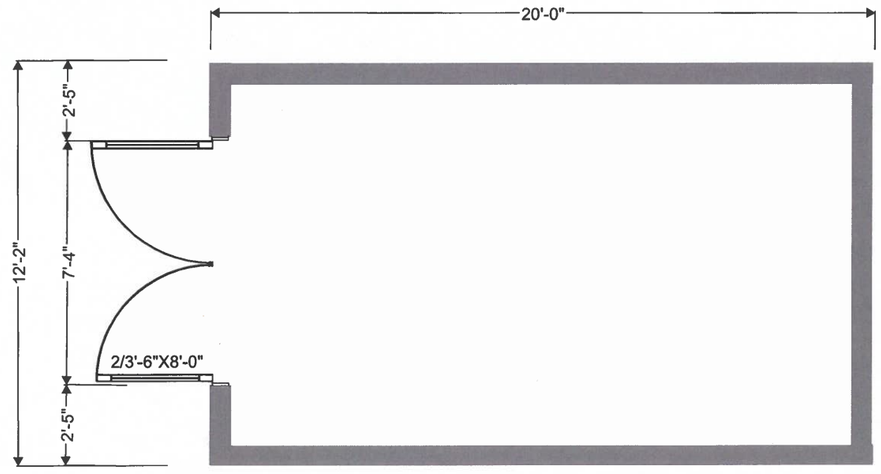

FLOOR PLAN

SCALE 1/4 = 1'-0"

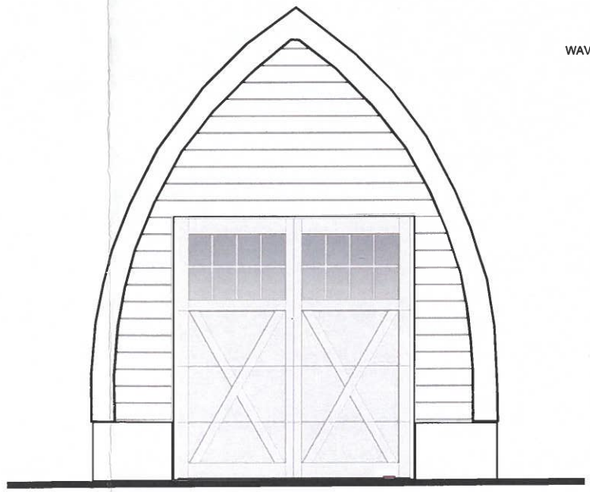

FRONT ELEVATION

SCALE 1/4 = 1'-0"

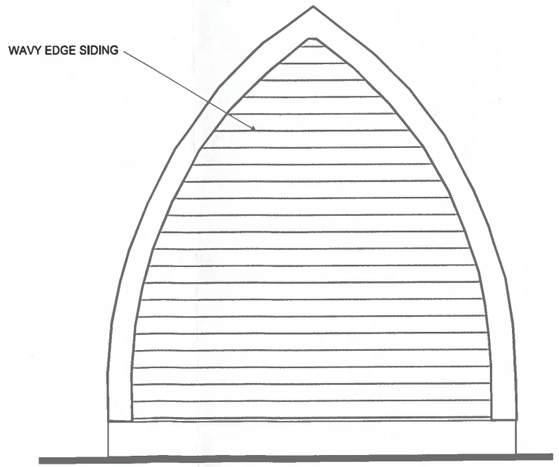

REAR ELEVATION

SCALE 1/4 = 1'-0"

GENERAL NOTES:

IT IS THE CONTRACTOR'S RESPONSIBILITY TO:

1. USE FIGURED DIMENSIONS IN PREFERENCE TO SCALING.
2. VERIFY AND CHECK ALL DIMENSIONS PRIOR TO AND DURING CONSTRUCTION.
3. DETERMINE LOCATIONS OF ALL EXISTING SERVICES.
4. PLANS ARE IN CONFORMANCE WITH THE ONTARIO BUILDING CODE.

ANY CHANGES, DISCREPANCIES, OR SUBSTITUTIONS SHALL BE REPORTED TO AND REVIEWED BY THE ARCHITECT BEFORE PROCEEDING.

REVISIONS:

No.	DESCRIPTION	DATE:	BY:
1.			
2.			
REVISIONS:

No.	DESCRIPTION	DATE:	BY:

STATUS:
☐ PROPOSAL
☒ PERMIT
☐ SET PLAN
☐ TENDER
☐ PERMIT
☐ CONSTRUCTION
☐ AS BUILT
☐ OTHER:

Dawn Victoria HOMES

PROJECT NAME:
CANOE STORAGE SHED
TOWNSHIP OF DOURO-DUMMER
COUNTY OF PETERBOROUGH

DRAWING NAME:

DRAWN BY: F.F.
DATE: 23-03-21
CHECKED BY: F.F.
SCALE: AS NOTED
PROJECT No.:
SET No.:
DRAWING No.: A1