METRIC: DISTANCES AND COORDINATES SHOWN HEREON ARE IN METRES AND CAN BE CONVERTED TO FEET BY DIVIDING BY 0.3048

CAUTION: THIS IS NOT PLAN OF SURVEY

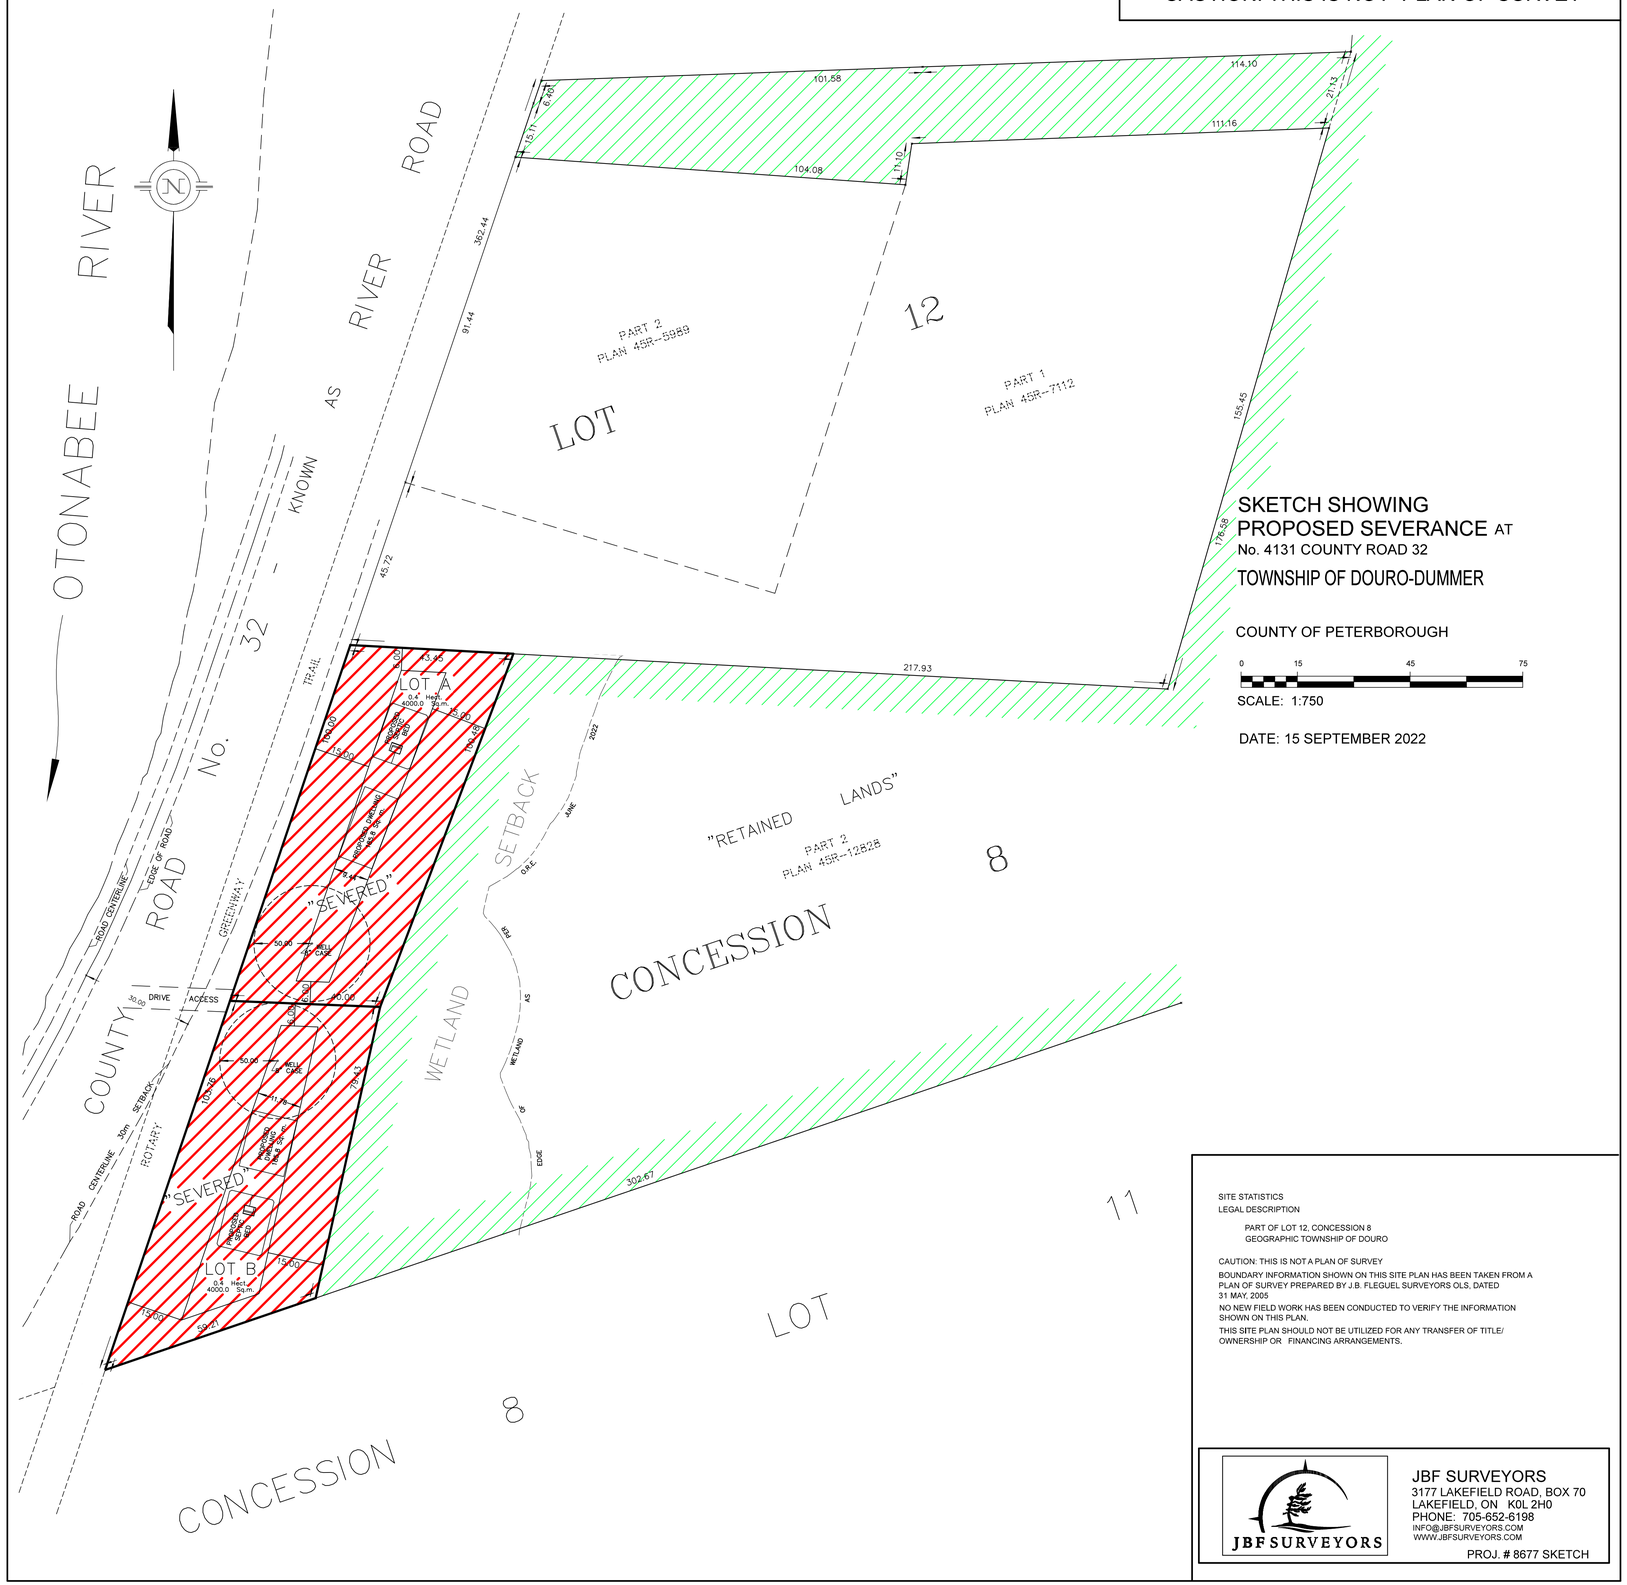

SKETCH SHOWING
PROPOSED SEVERANCE AT
No. 4131 COUNTY ROAD 32
TOWNSHIP OF DOURO-DUMMER

COUNTY OF PETERBOROUGH

0 15 45 75

SCALE: 1:750

DATE: 15 SEPTEMBER 2022

SITE STATISTICS
LEGAL DESCRIPTION

PART OF LOT 12, CONCESSION 8
GEOGRAPHIC TOWNSHIP OF DOURO

CAUTION: THIS IS NOT A PLAN OF SURVEY

BOUNDARY INFORMATION SHOWN ON THIS SITE PLAN HAS BEEN TAKEN FROM A PLAN OF SURVEY PREPARED BY J.B. FLEGUEL SURVEYORS OLS, DATED 31 MAY, 2005

NO NEW FIELD WORK HAS BEEN CONDUCTED TO VERIFY THE INFORMATION SHOWN ON THIS PLAN.

THIS SITE PLAN SHOULD NOT BE UTILIZED FOR ANY TRANSFER OF TITLE/ OWNERSHIP OR FINANCING ARRANGEMENTS.

JBF SURVEYORS
3177 LAKEFIELD ROAD, BOX 70
LAKEFIELD, ON K0L 2H0
PHONE: 705-652-6198
INFO@JBFSURVEYORS.COM
WWW.JBFSURVEYORS.COM

PROJ. # 8677 SKETCH