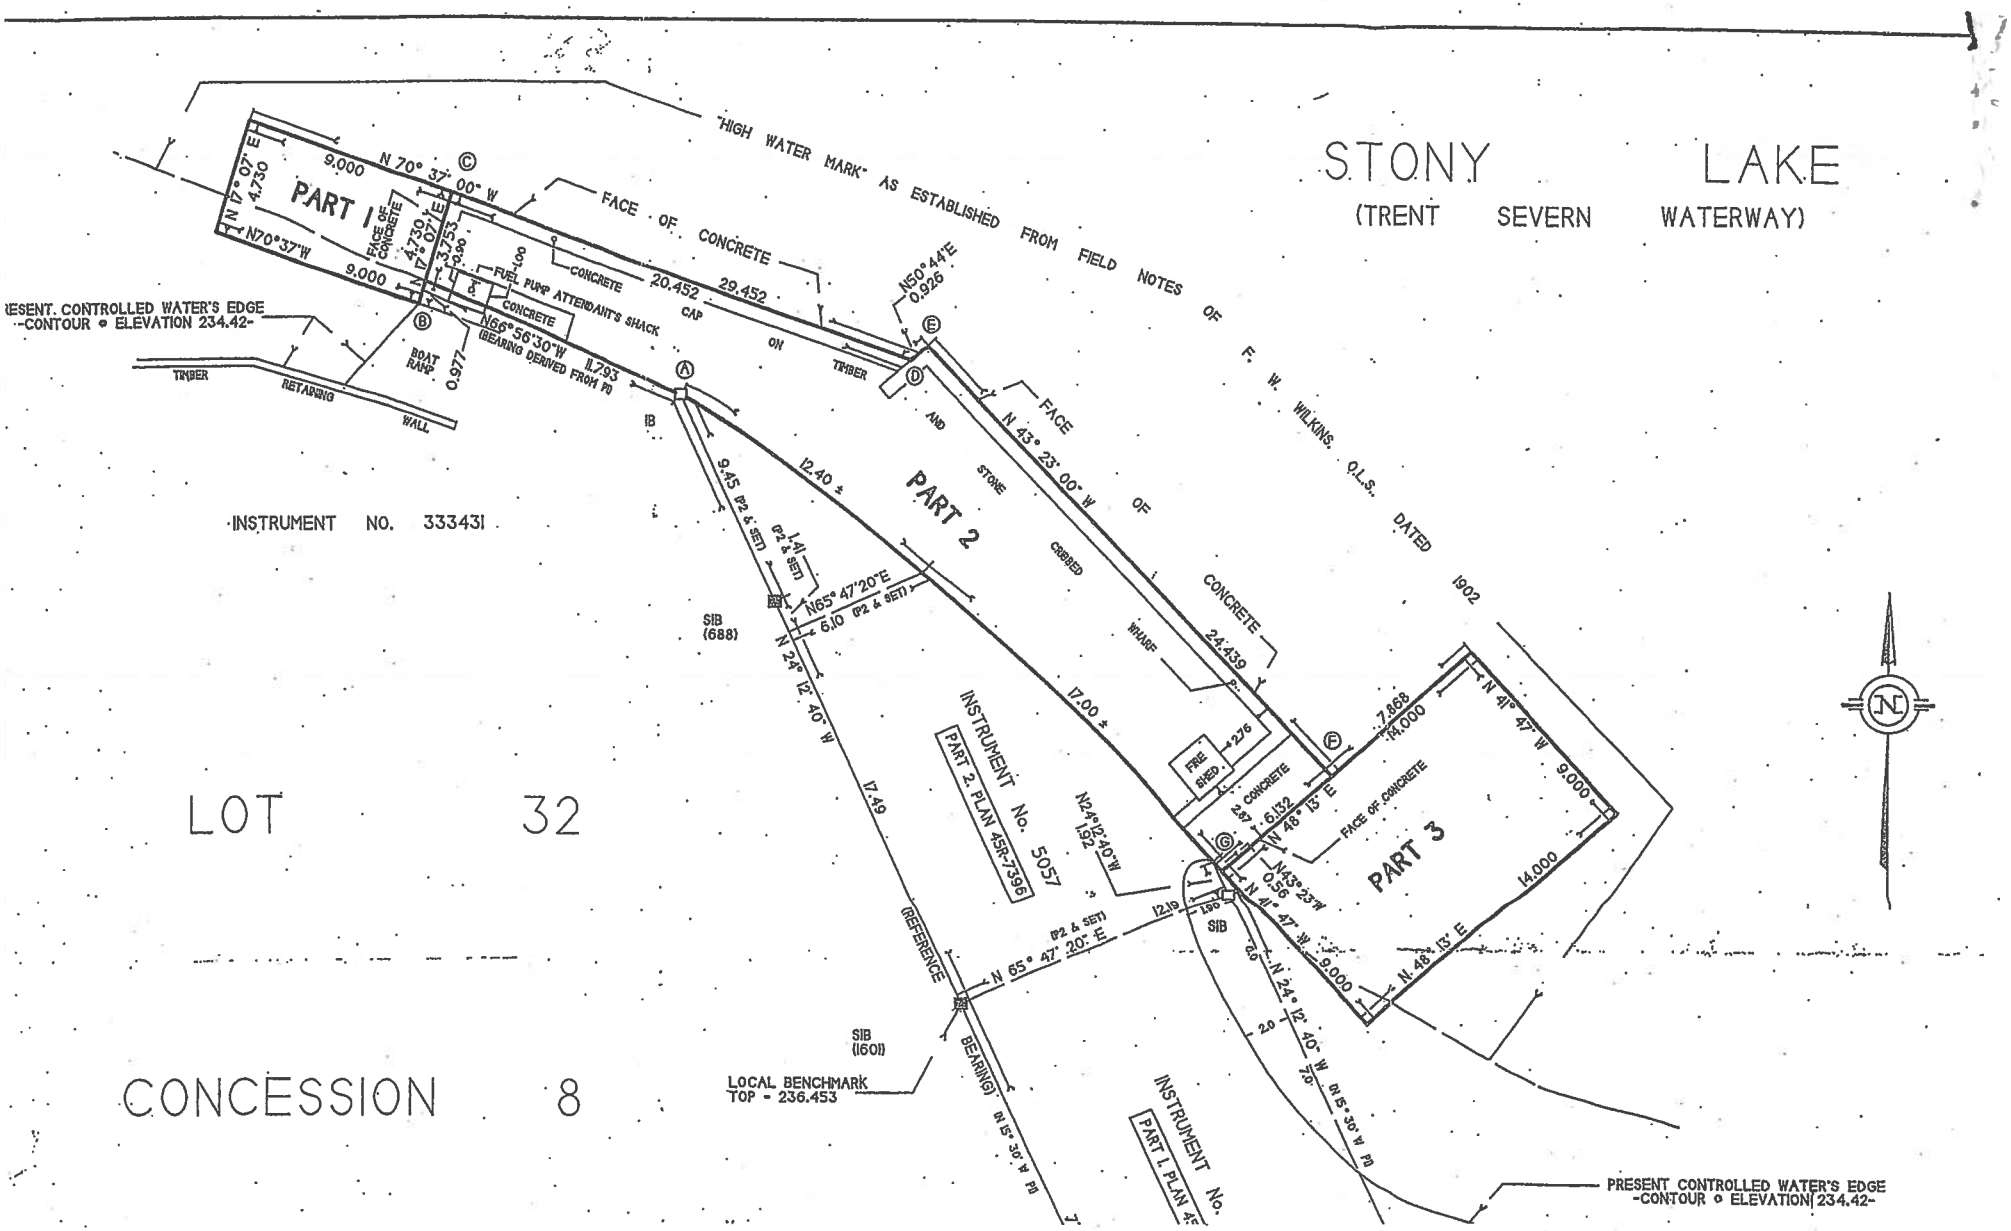
STONY LAKE
(TRENT SEVERN WATERWAY)
"HIGH WATER MARK" AS ESTABLISHED FROM FIELD NOTES OF F. W. WILKINS, O.L.S. DATED 1902
PART 1
PART 2
PART 3
FACE OF CONCRETE
CONCRETE
FUEL PUMP
ATTENDANT'S SHACK
CAP ON TIMBER
AND STONE CRIBBED WHARF
BOAT RAMP
TIMBER RETAINING WALL
PRESENT CONTROLLED WATER'S EDGE -CONTOUR @ ELEVATION 234.42-
INSTRUMENT NO. 333431
INSTRUMENT No. 5057
PART 2, PLAN 45R-7396
INSTRUMENT No.
PART 1, PLAN 45
FIRE SHED
SIB (688)
SIB (1601)
SIB
LOCAL BENCHMARK
TOP - 236.453
(REFERENCE BEARING)
LOT 32
CONCESSION 8